



THE PORT AUTHORITY
OF NY & NJ

Peter K. Lweeney
ENGINEERING PROGRAM MANAGER
WORLD TRADE CENTER
Donna J. Lweeney
CHIEF MECHANICAL ENGINEER

Engineering Department
Design Division

The World Trade
Center
Electrical/HVAC
Upgrade Program

TOWER ONE AND TOWER TWO
LOW VOLTAGE SUBSTATIONS
CONSTRUCTION AND
INSTALLATION
PLUMBING AND SPRINKLER

SUBSTATION SS-41S
TOWER ONE
REMOVAL PLANS

No. Date Revision Approved


This drawing subject to conditions in contract.
All dimensions, ideas, designs and methods
herein are reserved to Port Authority and may not
be used without its written consent.

W. B. R. L. H. MCD.
Designed by Drawn by Checked by

Date 5/1/95 Scale AS NOTED


Contract Number Drawing Number

WTC-802.071 PSP-4

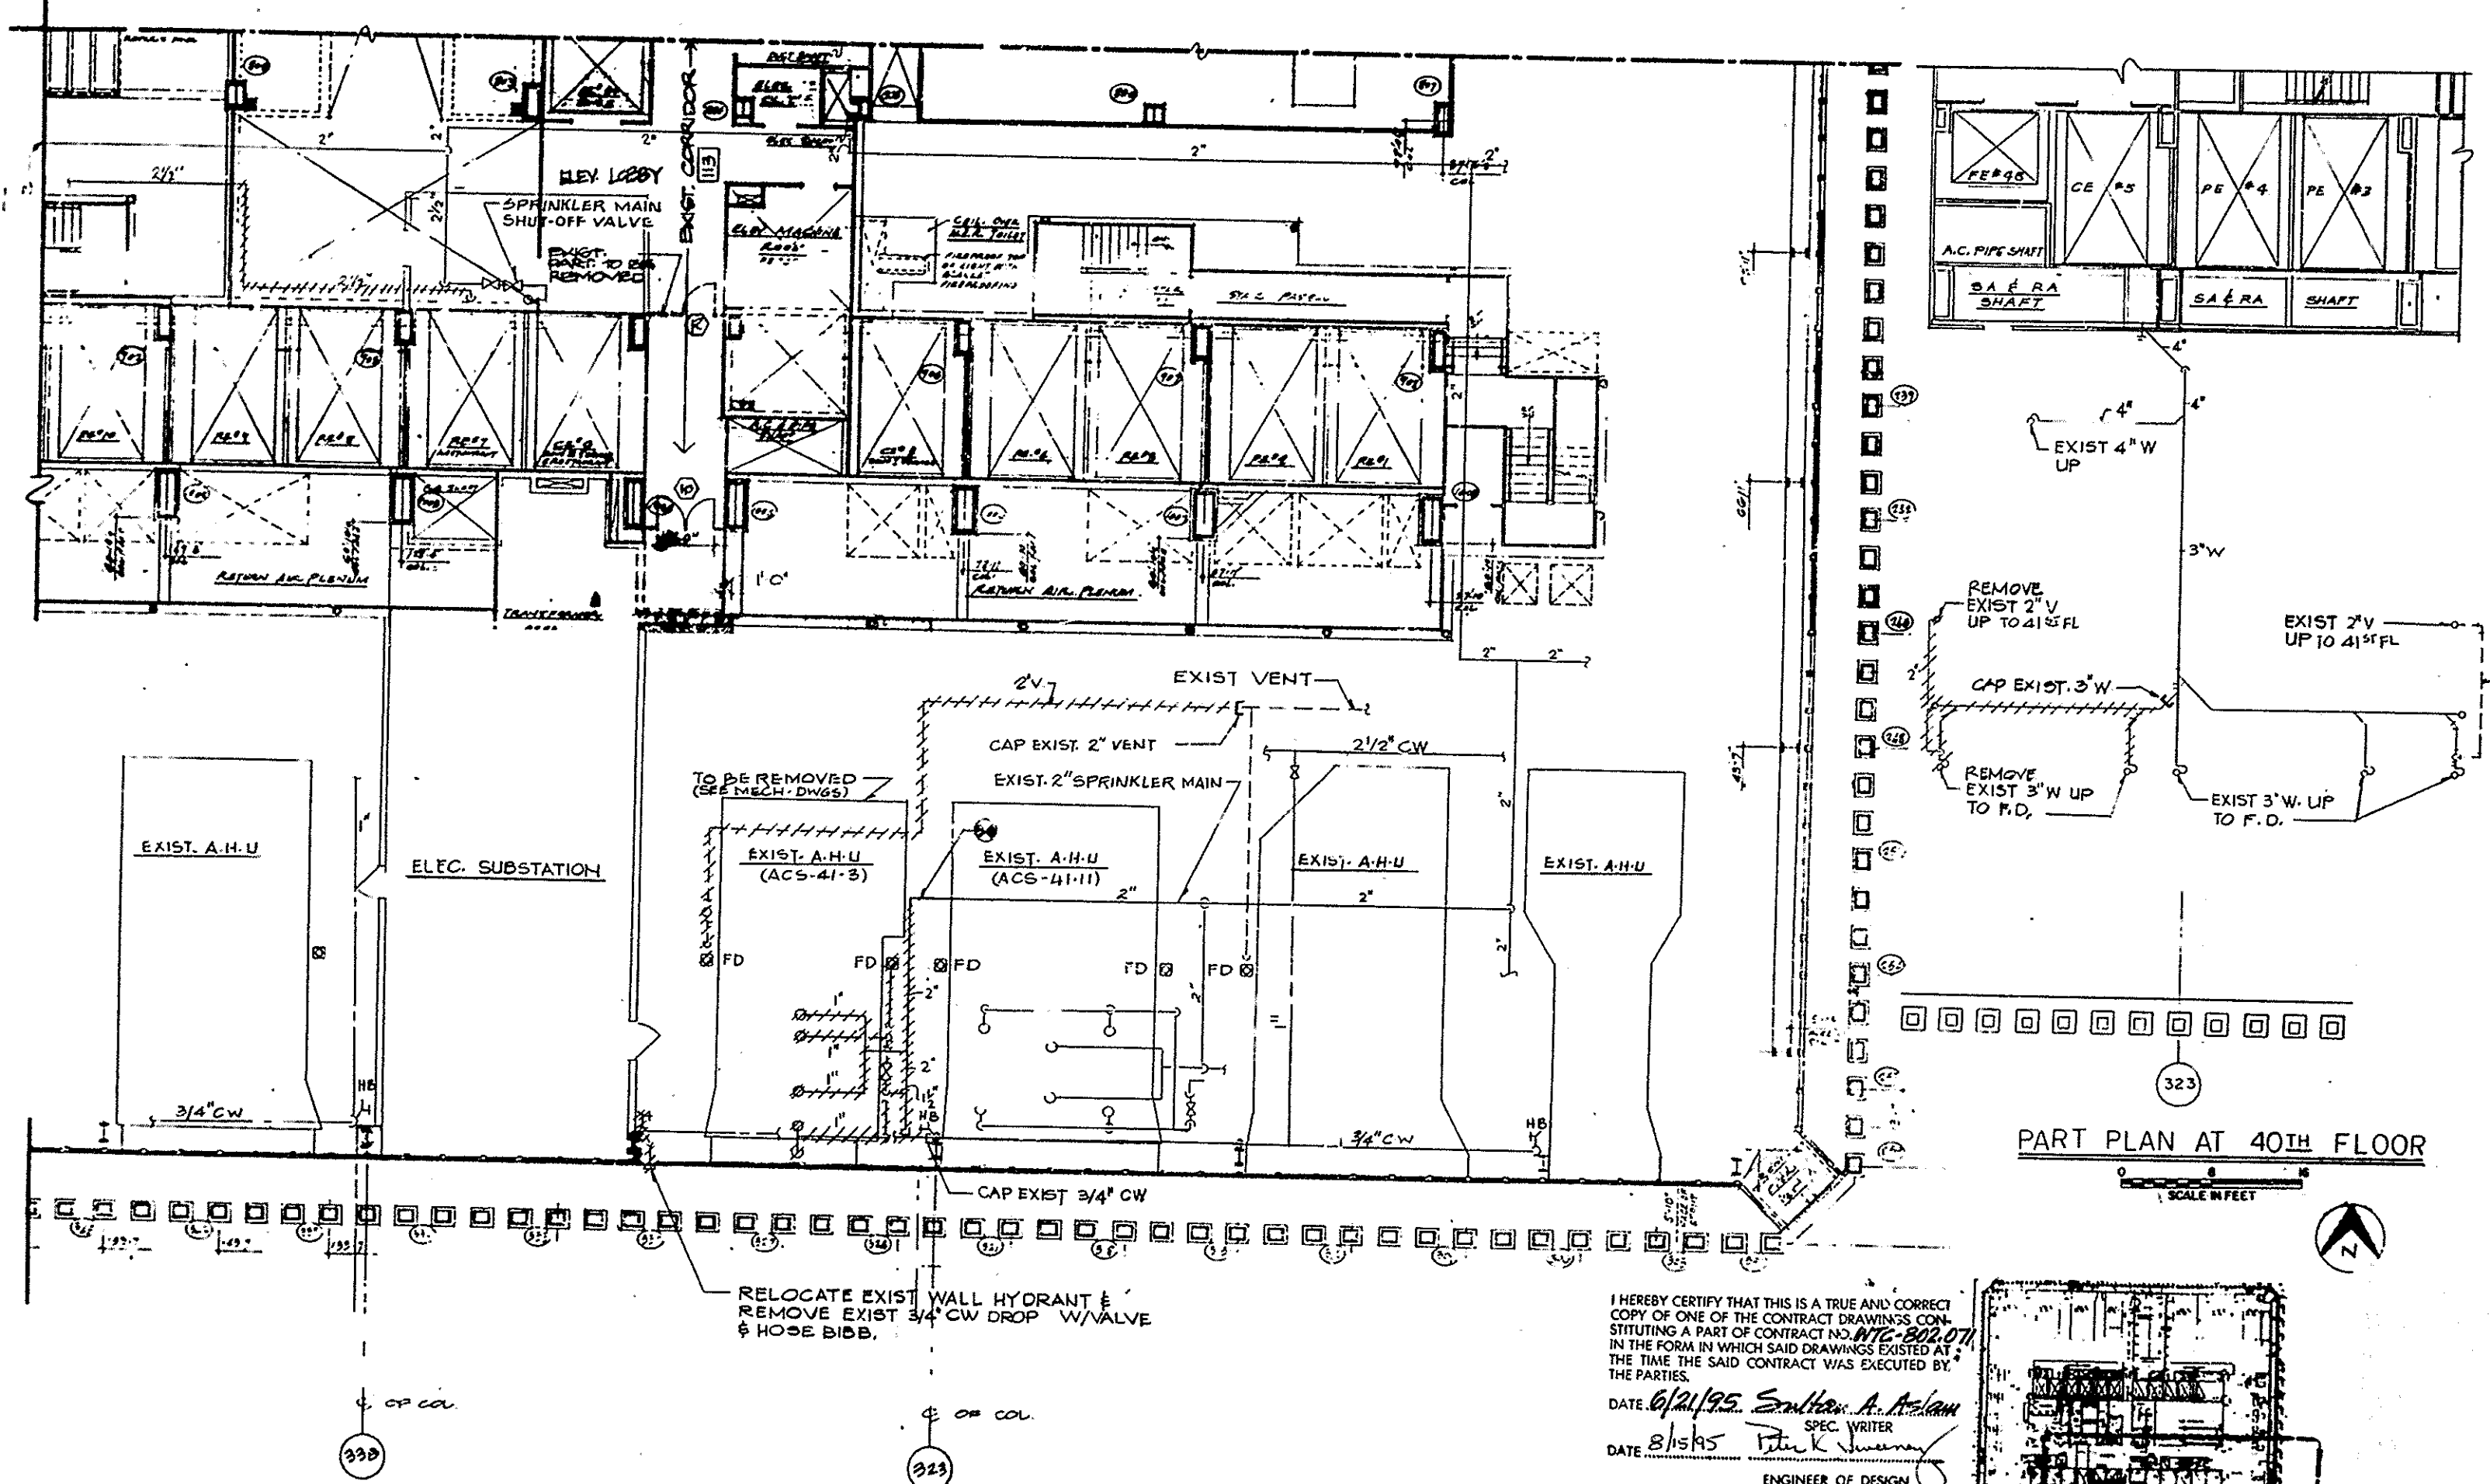

PART PLAN - 41ST FLOOR

PART PLAN AT 40TH FLOOR

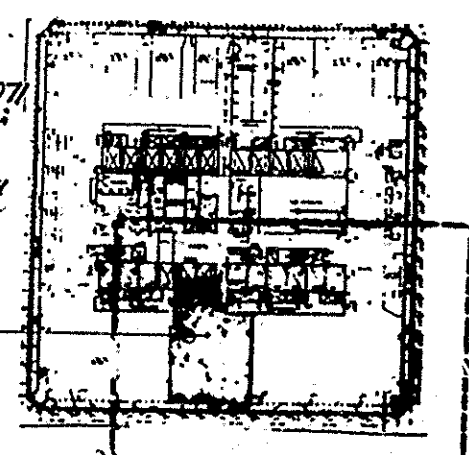

KEY PLAN
NO SCALE

I HEREBY CERTIFY THAT THIS IS A TRUE AND CORRECT
COPY OF ONE OF THE CONTRACT DRAWINGS CON-
STITUTING A PART OF CONTRACT NO. WTC-802.071
IN THE FORM IN WHICH SAID DRAWINGS EXISTED AT
THE TIME THE SAID CONTRACT WAS EXECUTED BY
THE PARTIES.
DATE 6/21/95 *Samuel A. Arslan*
SPEC. WRITER
DATE 8/15/95 *Peter K. Lweeney*
ENGINEER OF DESIGN
AREA OF WORK